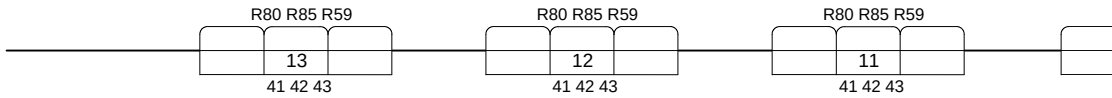
R80 R85 R59
13
41 42 43
R80 R85 R59
12
41 42 43
R80 R85 R59
11
41 42 43

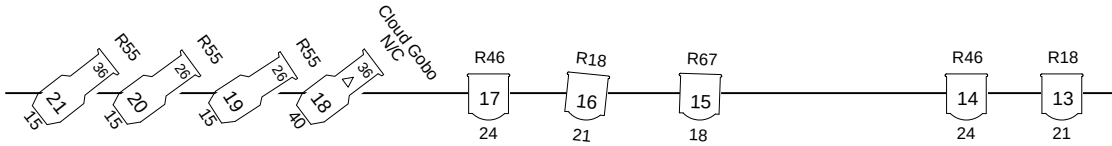
R55
21
36
15
R55
20
26
15
R55
19
26
15
R55
18
36
40
Cloud Gobo
N/C
R46
17
24
R18
16
21
R67
15
18
R46
14
24
R18
13
21

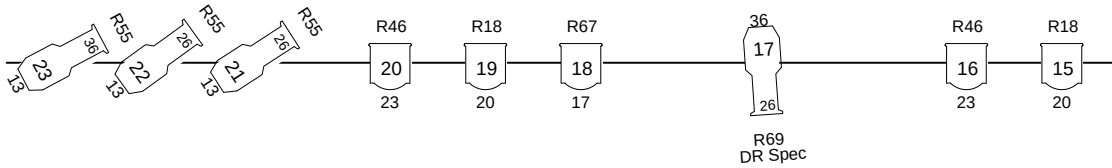
R55
23
36
13
R55
22
26
13
R55
21
26
13
R46
20
23
R18
19
20
R67
18
17
36
17
26
R69
DR Spec
R46
16
23
R18
15
20

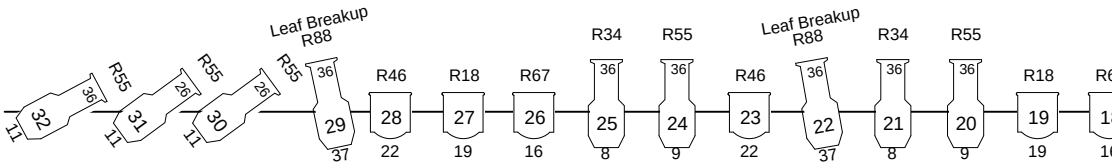
R55
32
36
11
R55
31
26
11
R55
30
26
11
R55
Leaf Breakup
R88
29
36
37
R46
28
22
R18
27
19
R67
26
16
R34
25
36
8
R55
24
36
9
R46
23
22
Leaf Breakup
R88
22
36
37
R34
21
36
8
R55
20
36
9
R18
19
19

[redacted]

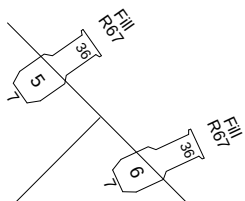
Fill
R67
5
36
7
Fill
R67
6
36
7

Cyc

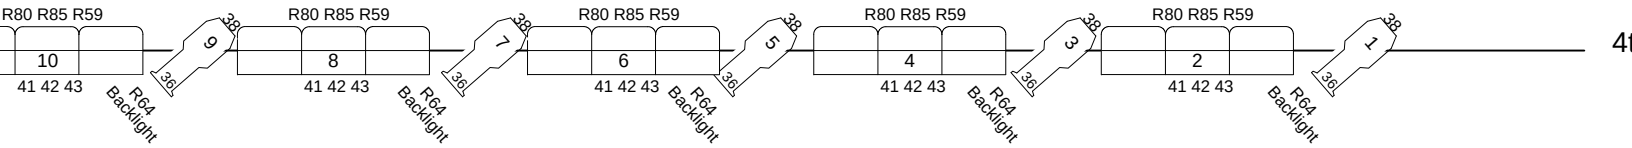

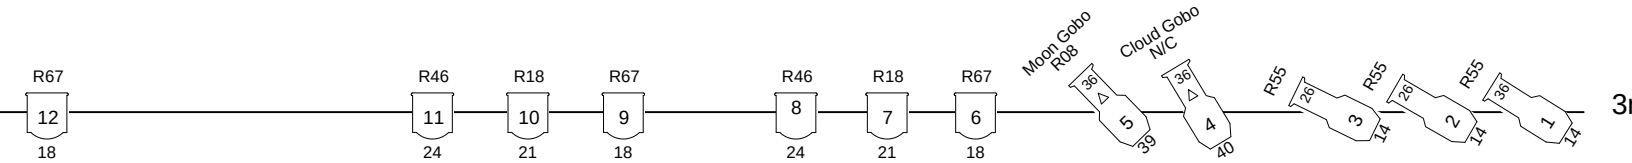

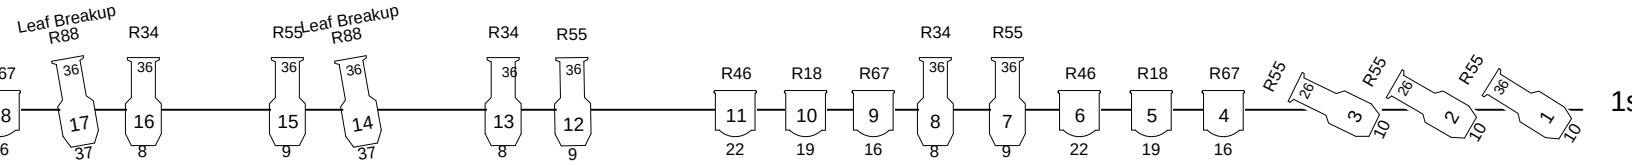

[redacted]

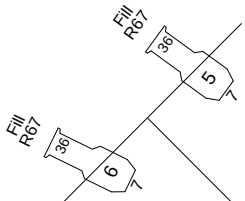

th Electric

rd electric

nd electric

st electric

[redacted]

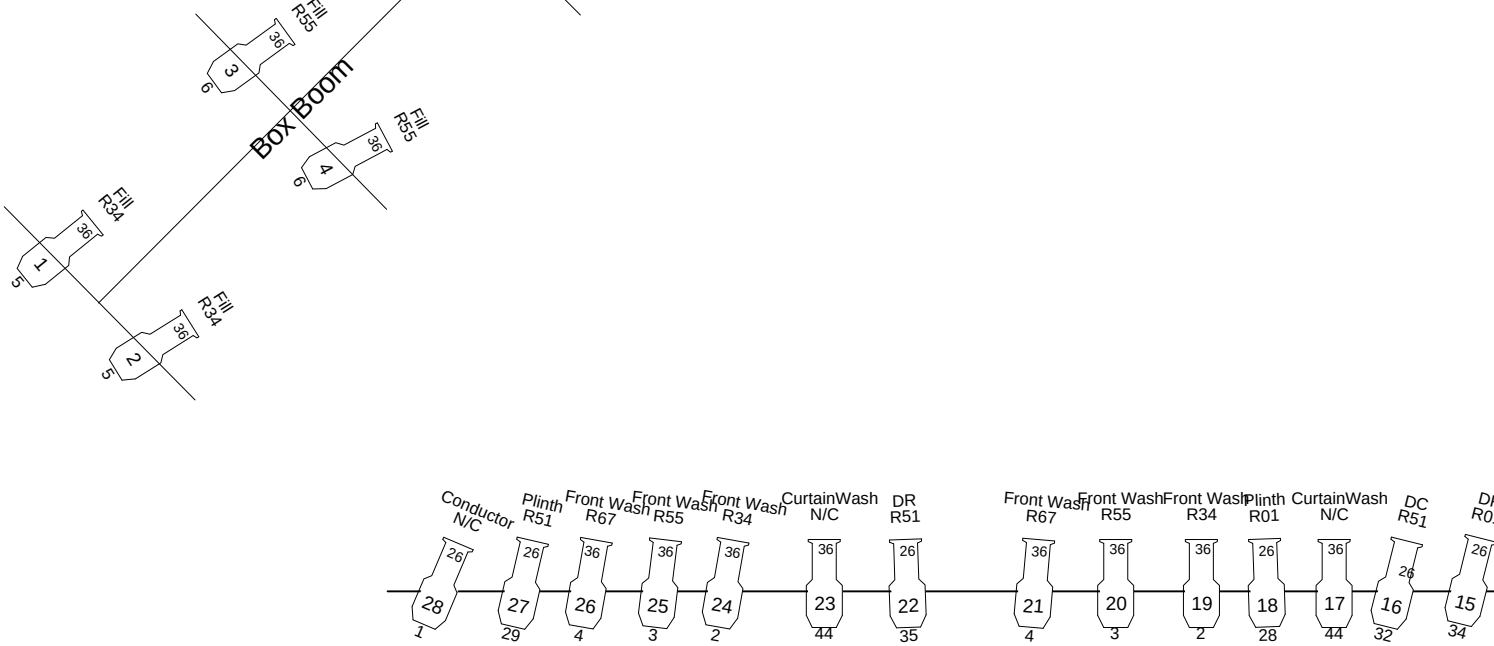
Box Boom
Fill R34
36
1
5
Fill R34
36
2
5
Fill R55
36
3
6
Fill R55
36
4
6
Conductor N/C
26
28
1
Plinth R51
26
27
29
Front Wash R67
36
26
4
Front Wash R55
36
25
3
Front Wash R34
36
24
2
CurtainWash N/C
36
23
44
DR R51
26
22
35
Front Wash R67
36
21
4
Front Wash R55
36
20
3
Front Wash R34
36
19
2
Plinth R01
26
18
28
CurtainWash N/C
36
17
44
DC R51
26
16
32
26
15
34

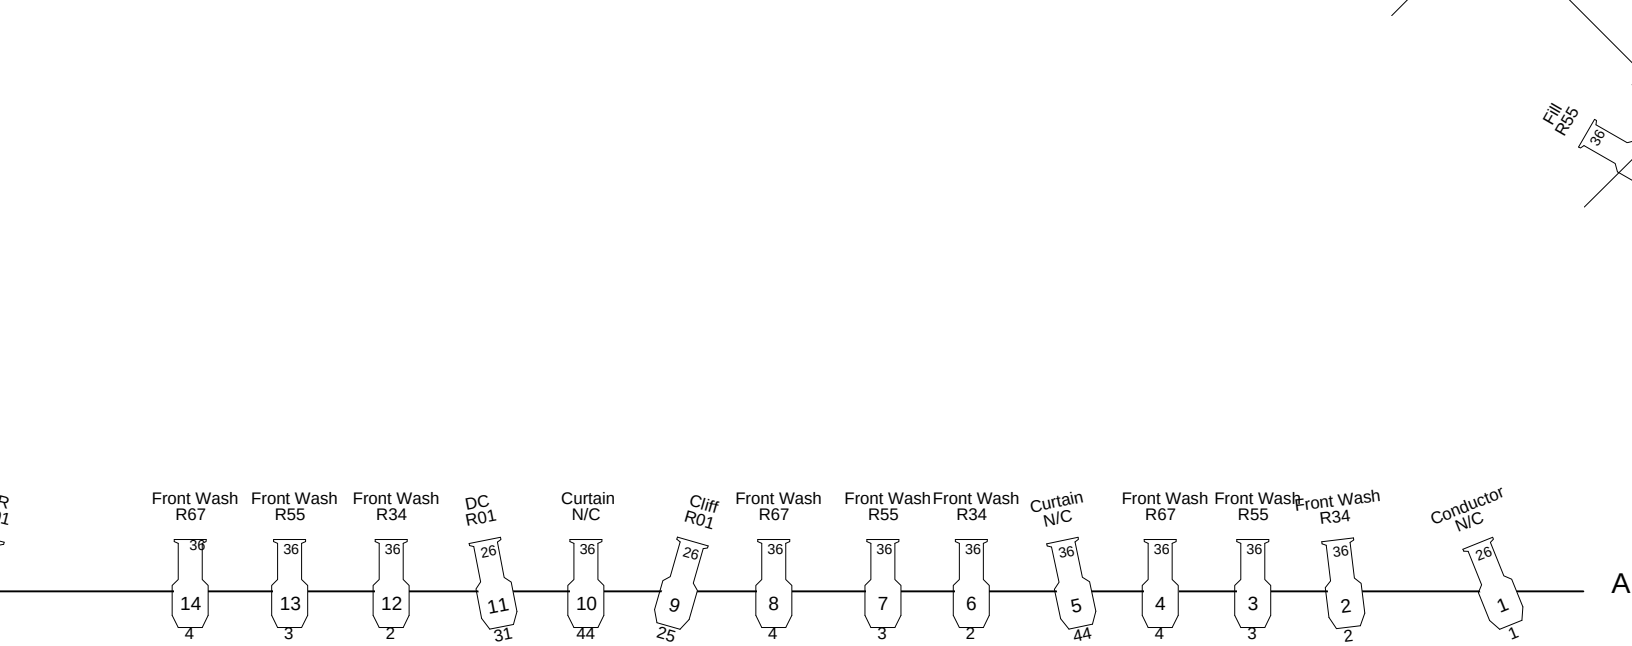
Fill
R55
36
Front Wash
R67
36
14
4
Front Wash
R55
36
13
3
Front Wash
R34
36
12
2
DC
R01
26
11
31
Curtain
N/C
36
10
44
Cliff
R01
26
9
25
Front Wash
R67
36
8
4
Front Wash
R55
36
7
3
Front Wash
R34
36
6
2
Curtain
N/C
36
5
44
Front Wash
R67
36
4
4
Front Wash
R55
36
3
3
Front Wash
R34
36
2
2
Conductor
N/C
26
1
1
A

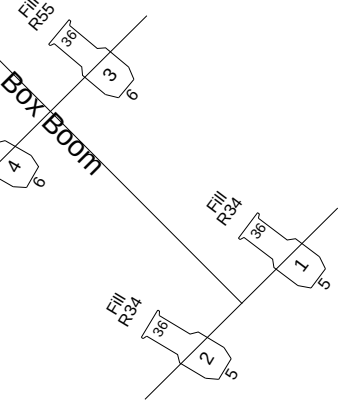

nte-Proscenium (FOH)

The Pirates of Penzance	
Opera A La Carte	
Lighting Plan	
Dir: Richard Sheldon	Sheet: 1 of 1
Dsgnr: Katherine Doughtie Nolan	Scale: 1/4 in = 1 ft
DR By: KSDN	Date: 11/22/2009